BRIDGEWATER TOWN COUNCIL

RECEIVED
TOWN CLERK'S OFFICE
BRIDGEWATER, MA.
2017 SEP 15 A 10:32

Tuesday, September 19, 2017
7:30 p.m.
Academy Building
66 Central Square
Council Chamber, Room 203
Bridgewater MA

MEETING AGENDA

A. APPROVAL OF MINUTES FROM PREVIOUS MEETINGS
   a) September 5, 2017

B. ANNOUNCEMENTS FROM THE PRESIDENT

C. PROCLAMATIONS

D. CITIZEN OPEN FORUM

E. APPOINTMENTS
   a) Cultural Council – Kelsey Keefe
   b) Finance Committee Reappointment – Nathan Schofield

F. HEARINGS

G. LICENSE TRANSACTIONS
   a) Petition P-2017-024: Attachment of Wires and Fixtures – Taunton Municipal Light Plant
   b) Petition P-2017-025: Consideration of Applicant for Available Package Store Wine & Malt Beverages License

H. PRESENTATIONS - *None*

I. TOWN MANAGER'S REPORT

J. DISCUSSIONS
   a) Texting and Driving *(Councilor Wood)*

K. COMMITTEE REPORTS

L. LEGISLATION FOR ACTION –
   a) Ordinance D-FY18-001: Establish A Stabilization Fund
   At their meeting held 8/7/17, the Finance Committee voted 5-0 to approve this measure. The Budget & Finance Committee meet 8/7/17 and 3-0 to recommend approval. This measure has been duly advertised in the Enterprise and on the Town's website, therefore may be finally considered this evening.
   b) Order O-FY18-002: South Street – Chapter 61A – Intent Not to Exercise Right to Purchase Land
   This measure was not referred to any committee. 14 days has elapsed per Section XVIII of the Council's Rules and Procedures, therefore this measure may be finally considered this evening.
   c) Order O-FY18-003: Acceptance of a Gift – Estate of John Chruniak
   At their meeting held 9/11/17, the Finance Committee voted 6-0 to approve this measure. The Budget & Finance Committee meet 9/19/17 and will provide their disposition to the full Council. This measure may be finally considered this evening pending the Budget & Finance Committee's disposition.

M. OLD BUSINESS
   a) Ordinance D-FY18-004: Senior Work-Off Abatement Program
   At their meeting held 9/11/17, the Finance Committee voted 6-0 to approve this measure. The Budget & Finance Committee meet 9/19/17 and will provide their disposition to the full Council. This measure may not be finally voted this evening as it requires advertising pending the Budget & Finance Committee's disposition.
   b) Order O-FY18-006: Loan Order – Water Meter Project
   At their meeting held 9/11/17, the Finance Committee voted 6-0 to approve this measure. The Budget & Finance Committee meet 9/19/17 and will provide their disposition to the full Council. This measure may not be finally voted this evening as it requires advertising for a public hearing pending the Budget & Finance Committee's disposition.

N. NEW BUSINESS

a) Ordinance D-FY18-006: Establish a Search/Review committee *(Councilor Gallagher)*

b) Resolution R-FY18-001: Directing the Town Manager to Explore Acquiring Specific Land – Summer Street *(Councilor Gallagher)*

O. CITIZEN COMMENTS

P. COUNCIL COMMENTS

Q. EXECUTIVE SESSION

R. ADJOURNMENT

Bridgewater Town Council

In Town Council Tuesday, September 19, 2017

Council Petition: P-2017- 024

Date Introduced: September 19, 2017

Amendments Adopted:

Date Adopted:

Date Effective:

Relative to:

PETITION FOR ATTACHMENT OF WIRES AND FIXTURES

By the Town Council of the Town of **BRIDGEWATER**, Massachusetts.

Notice having been given and a no public hearing required, as provided by law,

IT IS HEREBY ORDERED:

That **TAUNTON MUNCICPAL LIGHT PLANT** be and they are hereby granted permission to erect and maintain wires and cables to be placed upon poles in the public way or ways hereinafter referred to, as requested in petition of said Company dated 9th day of September, 2017.

All construction in this order shall be in accordance with the following conditions:

All wires and cables shall be installed according to industry standards

The following are the ways or parts of ways along which the wires above referenced may be erected under this order:

South Street P.20 – P.12
Mt. Prospect Street P.1 – P.25
Center Square P.9 – P14

I certify that the forgoing order was adopted at a meeting of the Town Council in the Town of **BRIDGEWATER**, Massachusetts held on the _____ day of September, 2017

PROPOSED AERIAL CABLE INSTALLATION
AT
9 PLEASANT ST
IN
BRIDGEWATER, MA

INDEX OF DRAWING

SHEET NO.	DESCRIPTION
01	COVER SHEET
02	POLE SURVEY-CON 01
03	POLE SURVEY-CON 02

AXIS
ENGINEERING GROUP
1900 West Park Dr. Suite 165
Westboro, MA 01581
(508) 870-7221 www.axisegroup.com

Copyright 2018 Axis Engineering Group Utilities Layout.
All rights reserved, unauthorized duplication is a violation
of all applicable laws.

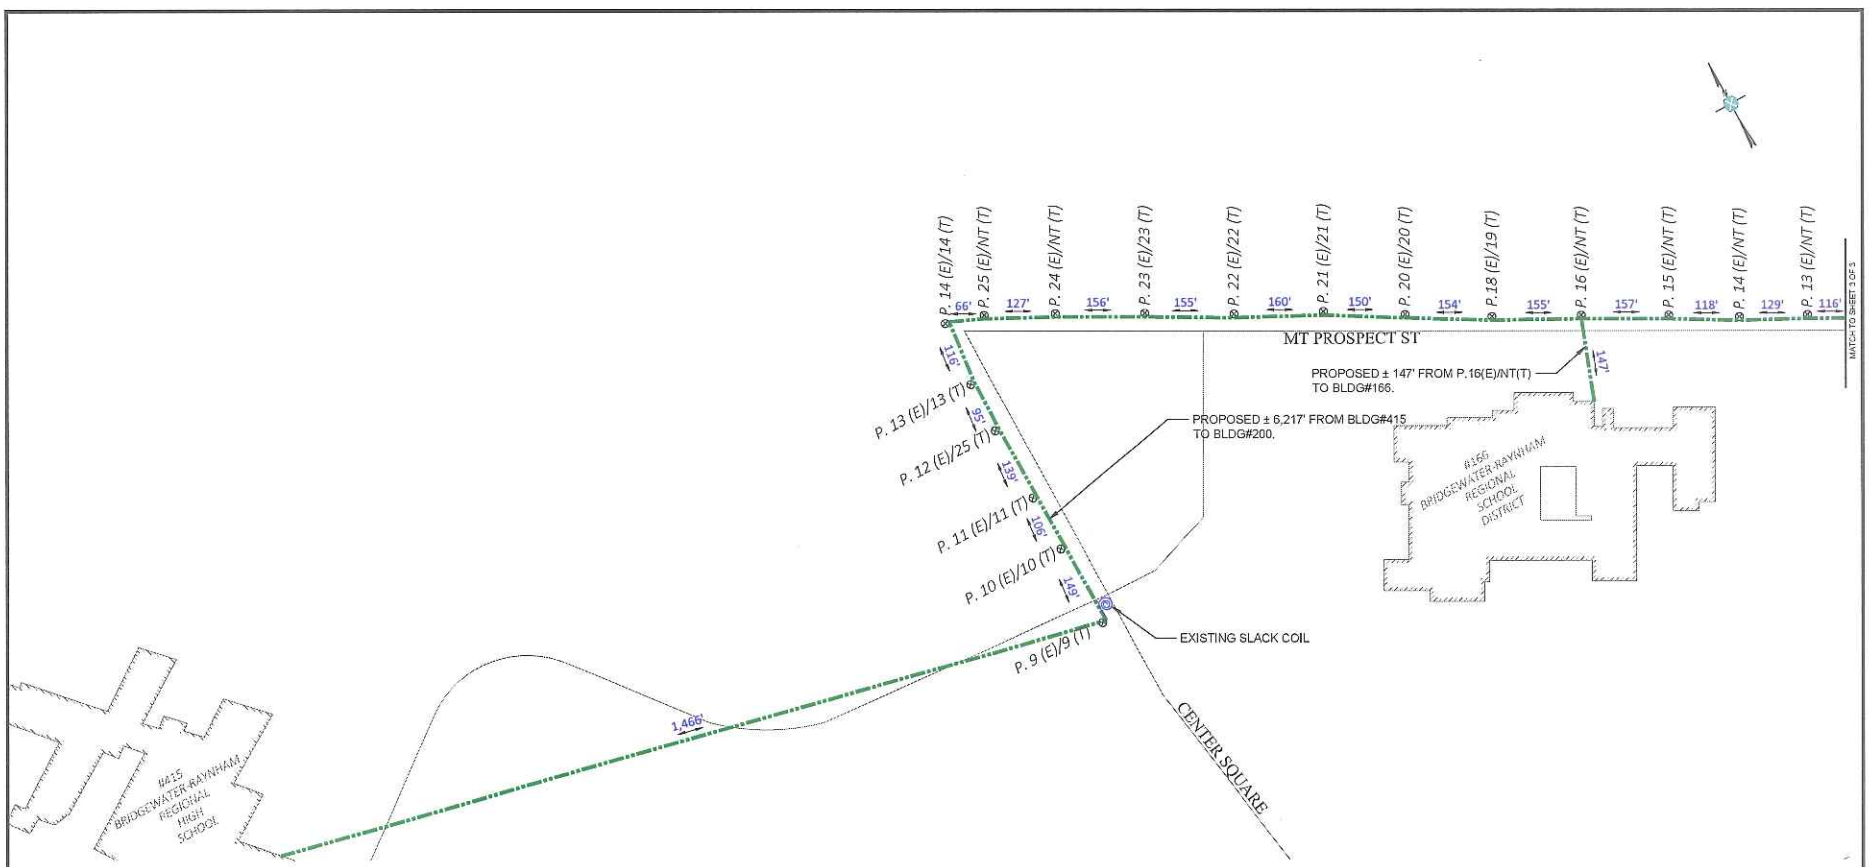

Copyright 2018 Axis Engineering Group Utilities Layout.
All rights reserved, unauthorized duplication is a violation
of all applicable laws.

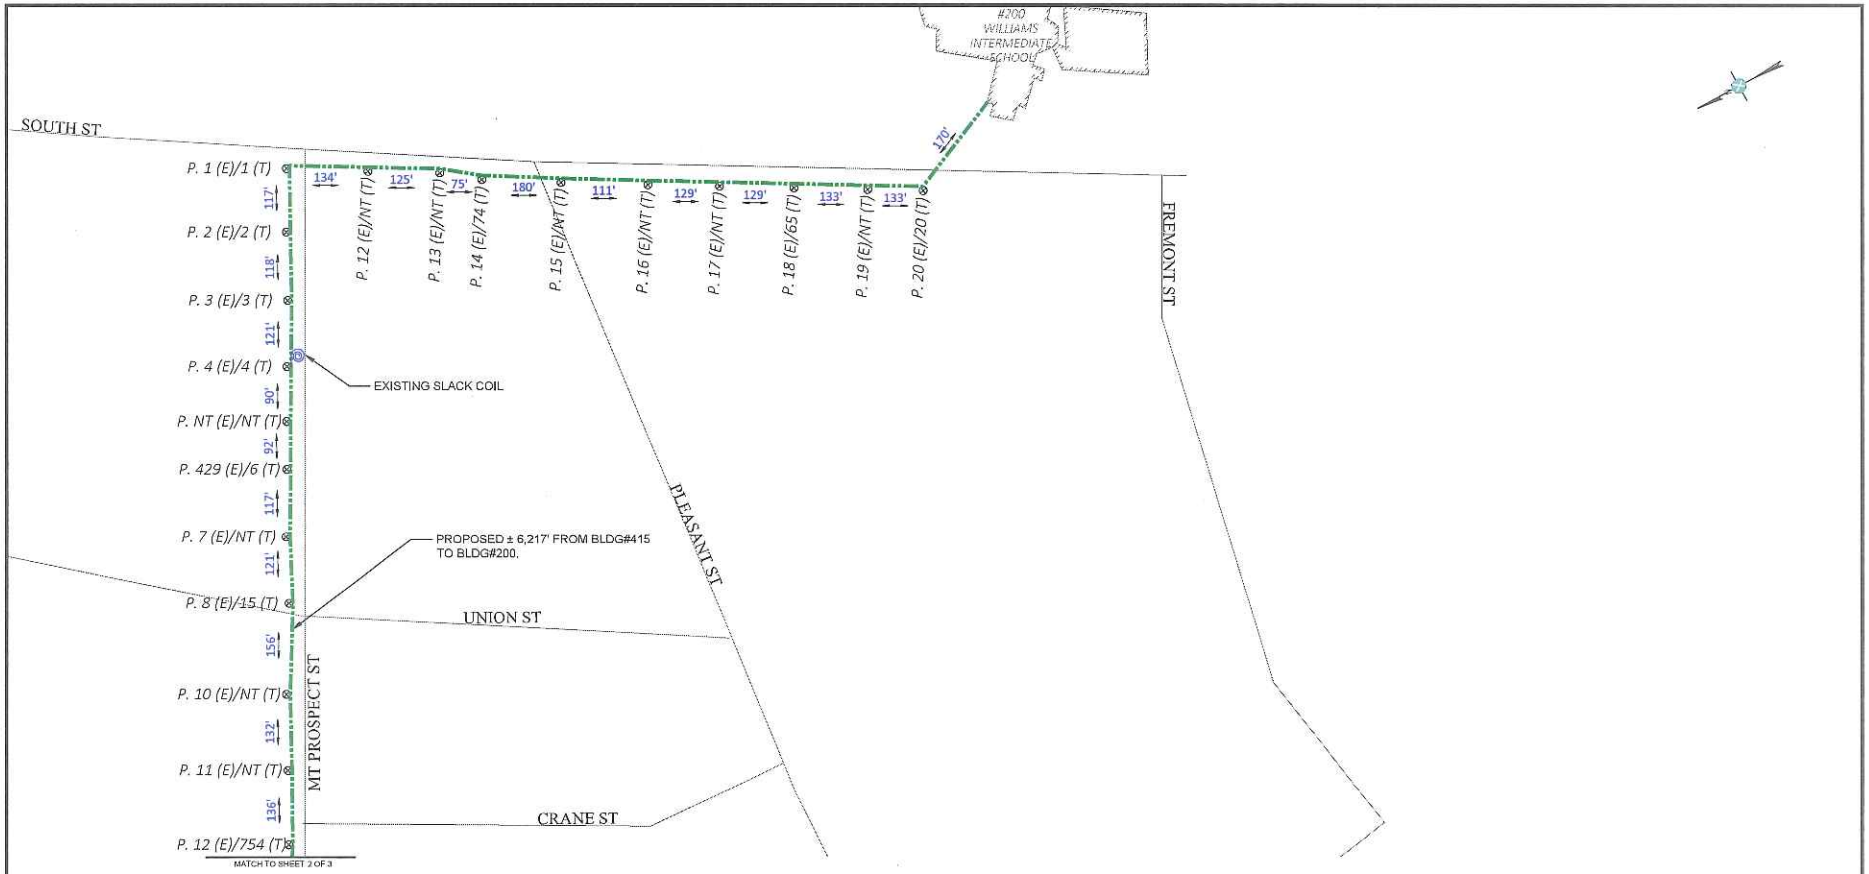

LEGEND	
	EXISTING AERIAL CABLE
	PROPOSED AERIAL CABLE
	PROPOSED UNDERGROUND CABLE
⊗	JOINT OWNED POLE
×	SOLE OWNED TEL POLE
○	SOLE OWNED ELEC POLE
XXX	SPAN LENGHT
	SLACK COIL

DATE	APPROVED	REVISION

PREPARED BY: AXIS ENGINEERING GROUP

TITLE: POLE SURVEY-CON 02

JOB LOCATION: 9 PLEASANT ST BRIDGEWATER, MA

PREPARED FOR: TMLP

DRAWN BY:	HLF
CHECKED BY:	LSF
APPROVED:	JB
SCALE:	1" = 100'
DATE:	09-6-17
SHEET:	3 OF 3

Copyright 2016 Axis Engineering Group Utilities Layout. All rights reserved, unauthorized duplication is a violation of all applicable laws.

Bridgewater Town Council

In Town Council Tuesday, September 19, 2017

Council Petition: P-2017- 025

Date Introduced: September 19, 2017

Amendments Adopted:

Date Adopted:

Date Effective:

Relative to:

PETITION FOR CONSIDERATION OF APPLICANT FOR AVAILABLE PACKAGE STORE WINE & MALT BEVERAGES LICENSE

Whereas; the Town of Bridgewater has one available Package Store Wine & Malt license, and;

Whereas; the Town Council acts as the Licensing Board for the Town, and;

Whereas; public notice was duly given announcing the availability of the aforementioned Package Store Wine & Malt license and establishing the date of September 19, 2017 for the Town Council to consider applicants.

Whereas; the following business has completed the requisite application for consideration:

- Aarna Corporation dba Bridge Mart, 169 Spring Street, Bridgewater

Therefore; upon the vote of the Town Council, the selected applicant will engage in the formal licensing process, as established.

Legals

LEGAL NOTICE
MORTGAGEE'S SALE OF REAL ESTATE

By virtue of and in execution of the Power of Sale contained in a certain mortgage given by Joan L. Graves to Wells Fargo Bank, N.A., dated July 13, 2005 and recorded in Plymouth County Registry of Deeds in Book 30943, Page 274 of which mortgage Wilmington Savings Fund Society, FSB, doing business as Christiana Trust, not in its individual capacity, but solely as trustee for BCAT 2015-13ATT is the present holder by assignment from Wells Fargo Bank, N.A. to Wilmington Savings Fund Society, FSB, doing business as Christiana Trust, not in its individual capacity, but solely as trustee for BCAT 2015-13ATT dated August 7, 2015 recorded at Plymouth County Registry of Deeds in Book 46282, Page 241, for breach of conditions of said mortgage and for the purpose of foreclosing the same, the mortgaged premises located at 135 Copeland Street, Brockton, MA 02301 will be sold at a Public Auction at 12:00 PM on September 12, 2017, at the mortgaged premises, more particularly described below, all and singular the premises described in said mortgage, to wit:

A certain parcel of land, with the buildings thereon, in Brockton said Country, situated on the westerly side of Copeland Street bounded and described as follows:

Beginning at the NORTHEASTERLY corner of the lot hereby conveyed and SOUTHEASTERLY corner of land now or formerly of Amandus Moberg; thence
WESTERLY by land of said Moberg ninety-five(95) feet to a stake;
SOUTHERLY forty-seven and 1/10 (47.1) feet to a corner; thence
EASTERLY by land now or formerly of C.A.V. Churchill, ninety-six and 15/100 (96.15) feet to said Copeland Street; thence in the west line of said Copeland Street sixty-two and 4/10 (62.4) feet to the point-of beginning.

For mortgagor's title see deed recorded with the Plymouth County Registry of Deeds in Book 4636, Page 500.

The property will be sold subject to the redemption rights in favor of the Internal Revenue Service by virtue of the tax lien(s) recorded in Plymouth County Registry of Deeds in Book 38201, Page 302; Book 38201, Page 303 and Book 38798, Page 244.

The premises will be sold subject to any and all unpaid taxes and other municipal assessments and liens, and subject to prior liens or other enforceable encumbrances of record entitled to precedence over this mortgage, and subject to and with the benefit of all easements, restrictions, reservations and conditions of record and subject to all tenancies and/or rights of parties in possession.

Terms of the Sale: Cash, cashier's or certified check in the sum of $5,000.00 as a deposit must be shown at the time and place of the sale in order to qualify as a bidder (the mortgage holder and its designee(s) are exempt from this requirement); high bidder to sign written Memorandum of Sale upon acceptance of bid; balance of purchase price payable in cash or by certified check in thirty (30) days from the date of the sale at the offices of mortgagee's attorney, Korde & Associates, P.C., 900 Chelmsford Street, Suite 3102, Lowell, MA 01851 or such other time as may be designated by mortgagee. The description for the premises contained in said mortgage shall control in the event of a typographical error in this publication.

Other terms to be announced at the sale.

Legals

TOWN OF BRIDGEWATER

NOTICE OF AVAILABLE

PACKAGE STORE WINE & MALT BEVERAGES LICENSE

NOTICE IS HEREBY GIVEN BY THE TOWN OF BRIDGEWATER, MASSACHUSETTS that:

One (1) Package Store Wine & Malt Beverages License is available and applications are now being accepted.

If you are interested in applying for the Package Store Wine & Malt Beverages License, submit a completed application and requisite documents to the Town of Bridgewater, RE: Alcohol Licensing, Academy Building, 66 Central Square, Bridgewater, MA 02324. Applications are available by visiting the state website: http://www.mass.gov/abcc/retailnew.htm or by picking up an application in the Community & Economic Development office in the Academy Building, lower level.

The deadline to submit a complete application with requisite documents is Friday, September 8, 2017 at 12:00 p.m. All completed submissions will be considered by the Town Council at their meeting on Tuesday, September 19, 2017.The successful applicant will be subject to submitting additional materials, inspections, advertising, public hearing and abutter notification in accordance with local and state guidelines.

Once approved by the ABCC, this license will be effective for a period commencing from issuance through December 31, 2017. All licenses are subject to renewal for the subsequent year.

13600338 8/15/7

General Help

General He

Earn E

Patriot Ledger adul

Make $80C

- Get extra cash for thc
- Get tha
- Great su

You must be able Monday through F on Saturday. Yo vehicle and the de service tc

Routes are availat
- Abington
- Rockland
- Hull

Ca

You could be mal

617-7

ON THE SPOT INTERVIEWS VAN DRIVERS
Special needs. P/T, M Bonus plan. Co. var Drug Free Workplac 7D preferred, not req **1-866-WRK4VHS**

TAXI & SEDAN DRIVERS - FT/PT $250 Sign-On Bonu bcptrans@hotmail.cor

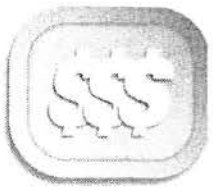

MERCHANDISI

Hom Furnishing

OAK FIN. TV STAND glas front, keyed storage, 35" x 24"h x 22"d. Exc. Con $40/bo. 781-925-419

SMALL TABLE wit tile top, 30x47, ligh wood, w/2 chairs.

Bridgewater Town Council

In Town Council, Tuesday September 19, 2017

Council Ordinance: D-FY18-001

Introduced By:	Councilor Fitzgibbons
Date Introduced:	July 11, 2017
First Reading:	July 11, 2017
Second Reading:	September 5, 2017
Third Reading:	September 19, 2017
Amendments Adopted:	
Date Adopted:	
Date Effective:	

Proposed Ordinance D-FY18-001

ESTABLISH A STABILIZATION FUND

WHEREAS, structurally sound financial practices, includes the prudent use of onetime revenue(s), as a pillar of the town's long-term fiscal strategic plan; and

WHEREAS, onetime revenue is appropriately used as a funding source for onetime and/or unforeseen expenditures that are noncapital related;

WHEREAS: It is appropriate that the Town Council have a dedicated fund from which to appropriate resources for such purposes;

Now, therefore, in accordance with the authority so vested in it by the Bridgewater Home Rule Charter, the Town Council votes to take the following action:

ORDERED that under Massachusetts General Laws, Chapter 40, §5B, the Town of Bridgewater establish a Stabilization Fund for "Onetime/Unforeseen Expenditures" with the purpose of accepting funds from revenue sources that are deemed one-time or mitigation revenue, to be appropriated from, as required, to fund one-time and/or unforeseen expenditures, or take any other action relative thereto.

Explanation:

One Time/Unforeseen Expenditures – to strengthen the structurally sound financial practices that the town has been building upon/recently implementing it is prudent that we establish a process which uses one time revenue sources to fund items; such as snow & ice deficits, contract settlements, and the town's non-capital related project initiatives.

Said amounts should be appropriated from this fund, and carried over from year to year, in the general fund, for the special purpose for which they are intended. These appropriations will not be comingled with the appropriations made for the annual operating budget. All funds remaining, not required for the special purpose, would be transferred back into this stabilization fund, to be used for a future appropriation.

ROLL CALL VOTE – REQUIRES MAJORITY OF FULL COUNCIL.

Committee Referrals and Dispositions:

Referral(s)	Disposition(s)
• Budget & Finance Committee • Finance Committee • This measure will be advertised in the Enterprise on 9/9/17 and on the Town's website.	• 8/7/17: Vote 3-0 recommend approval. • 8/7/17: Vote unanimous to approve.

ROLL CALL VOTE – REQUIRES MAJORITY OF FULL COUNCIL.

Bridgewater Town Council

In Town Council, Tuesday, September 19, 2017

Council Order: O-FY18-002

Introduced By:	Town Manager *(at the request of the Finance Director)*
Date Introduced	September 5, 2017
First Reading:	September 5, 2017
Second Reading:	September 19, 2017
Amendments Adopted:	
Third Reading:	
Date Adopted:	
Date Effective:	

Order O-FY18-002

SOUTH STREET– CHAPTER 61A – INTENT NOT TO EXERCISE RIGHT TO PURCHASE LAND

ORDERED: That pursuant to MGL Chapter 61A, Section 14 the Town Council of Bridgewater, Massachusetts in Town Council assembled vote not to exercise the right to purchase the parcel of land on South Street, owned by South Street Realty Trust, Jay & David Leach Trustees (shown as "Lot 39" on "Map 74" consisting of approximately 43.8 acres of land).

Explanation:
Based on sound recommendations by both requisite departments, the Town does not seek to exercise its right under MGL Chapter 61A, Section 14 to purchase the land.

Committee Referrals and Dispositions:

Referral(s)	Disposition(s)
• This measure was not referred to any committee • 14 Days has elapsed per Section XVIII of the Council Rules and Procedures, therefore may be finally considered this evening.	

ROLL CALL VOTE – REQUIRES MAJORITY OF THOSE PRESENT AND VOTING

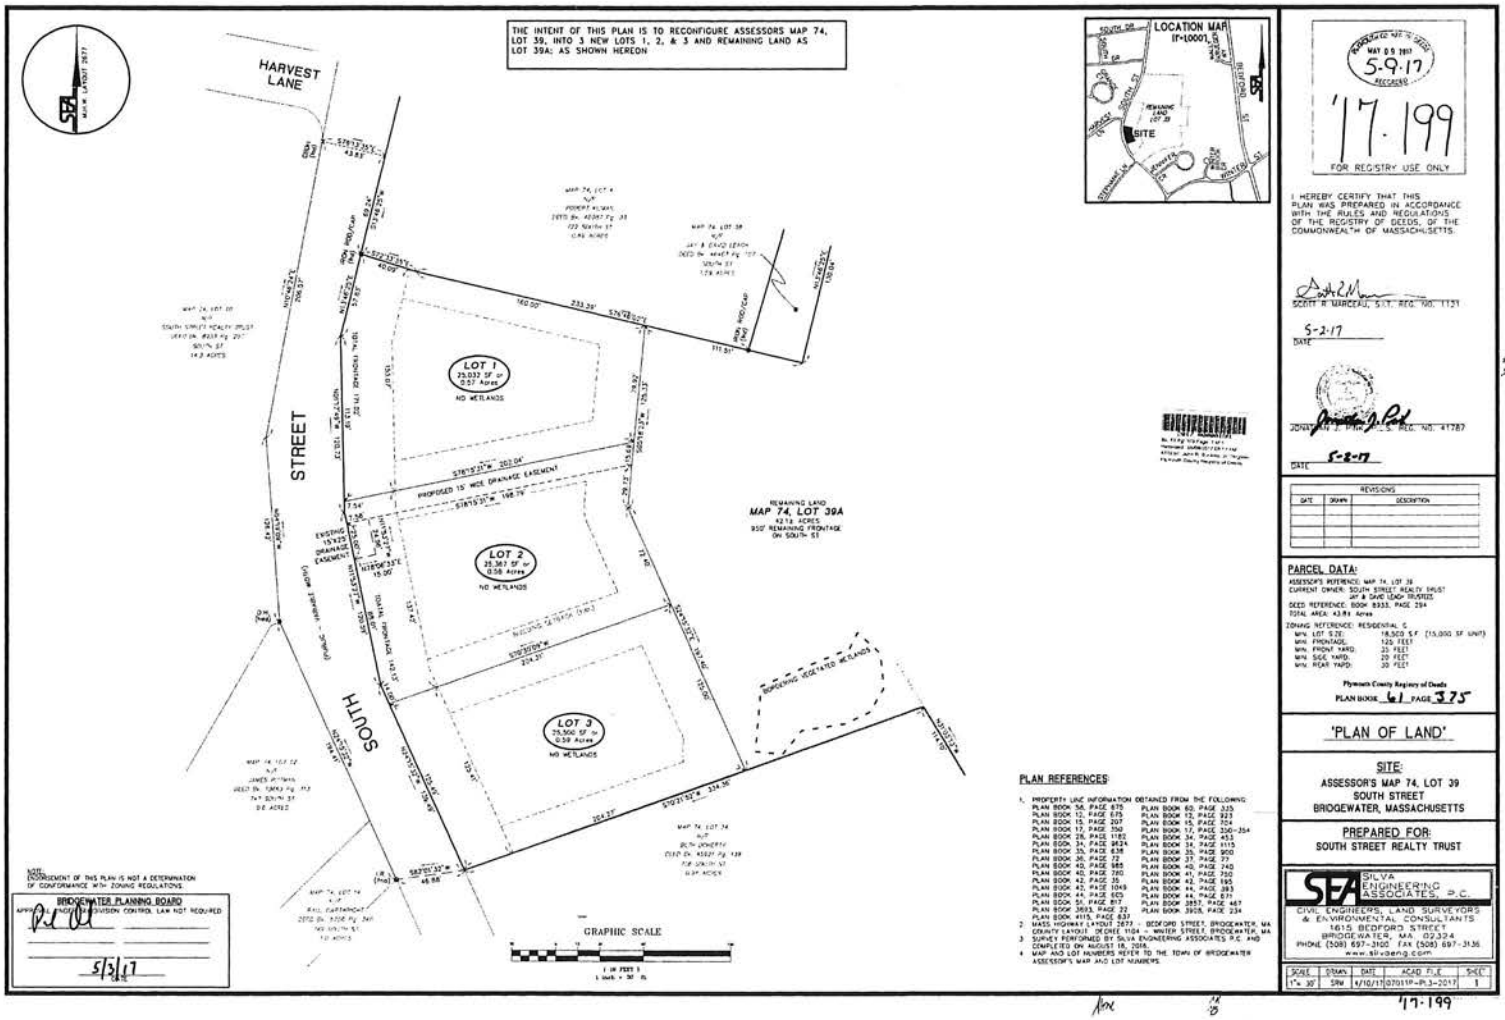

NOTE:
ENDORSEMENT OF THIS PLAN IS NOT A DETERMINATION OF CONFORMANCE WITH ZONING REGULATIONS.

BRIDGEWATER PLANNING BOARD
APPROVAL UNDER SUBDIVISION CONTROL LAW NOT REQUIRED

5/3/17

PLAN REFERENCES:

1. PROPERTY LINE INFORMATION OBTAINED FROM THE FOLLOWING:
   PLAN BOOK 56, PAGE 675 — PLAN BOOK 60, PAGE 325
   PLAN BOOK 12, PAGE 675 — PLAN BOOK 13, PAGE 923
   PLAN BOOK 15, PAGE 207 — PLAN BOOK 15, PAGE 704
   PLAN BOOK 17, PAGE 350 — PLAN BOOK 17, PAGE 350-354
   PLAN BOOK 28, PAGE 1182 — PLAN BOOK 34, PAGE 453
   PLAN BOOK 34, PAGE 9824 — PLAN BOOK 34, PAGE 9115
   PLAN BOOK 35, PAGE 638 — PLAN BOOK 36, PAGE 900
   PLAN BOOK 36, PAGE 72 — PLAN BOOK 37, PAGE 73
   PLAN BOOK 40, PAGE 885 — PLAN BOOK 40, PAGE 740
   PLAN BOOK 40, PAGE 780 — PLAN BOOK 41, PAGE 750
   PLAN BOOK 42, PAGE 35 — PLAN BOOK 42, PAGE 195
   PLAN BOOK 42, PAGE 1049 — PLAN BOOK 44, PAGE 283
   PLAN BOOK 44, PAGE 603 — PLAN BOOK 44, PAGE 671
   PLAN BOOK 51, PAGE 817 — PLAN BOOK 2857, PAGE 467
   PLAN BOOK 3893, PAGE 22 — PLAN BOOK 3905, PAGE 234
   PLAN BOOK 4115, PAGE 837
2. MASS HIGHWAY LAYOUT DEDEE 2677 - BEDFORD STREET, BRIDGEWATER, MA
   COUNTY LAYOUT DEDEE 9184 - WINTER STREET, BRIDGEWATER, MA
3. SURVEY PERFORMED BY SILVA ENGINEERING ASSOCIATES, P.C. AND COMPLETED ON AUGUST 18, 2016.
4. MAP AND LOT NUMBERS REFER TO THE TOWN OF BRIDGEWATER ASSESSOR'S MAP AND LOT NUMBERS.

MAY 09 2017
5-9-17
RECEIVED

'17-199
FOR REGISTRY USE ONLY

I HEREBY CERTIFY THAT THIS PLAN WAS PREPARED IN ACCORDANCE WITH THE RULES AND REGULATIONS OF THE REGISTRY OF DEEDS, OF THE COMMONWEALTH OF MASSACHUSETTS.

SCOTT R. MARCEAU, S.I.T. REG. NO. 1121
5-2-17
DATE

JONATHAN J. PAH, P.E. REG. NO. 41787
5-8-17
DATE

REVISIONS		
DATE	DRAWN	DESCRIPTION

PARCEL DATA:

ASSESSOR'S REFERENCE: MAP 74, LOT 39
CURRENT OWNER: SOUTH STREET REALTY TRUST
JAY & DAVID LEMON TRUSTEES
DEED REFERENCE: BOOK 8333, PAGE 284
TOTAL AREA: 43.84 Acres

ZONING REFERENCE: RESIDENTIAL S

MIN. LOT SIZE:	18,500 S.F. (15,000 SF UNIT)
MIN. FRONTAGE:	125 FEET
MIN. FRONT YARD:	35 FEET
MIN. SIDE YARD:	20 FEET
MIN. REAR YARD:	20 FEET

Plymouth County Registry of Deeds
PLAN BOOK 61 PAGE 375

'PLAN OF LAND'

SITE:
ASSESSOR'S MAP 74, LOT 39
SOUTH STREET
BRIDGEWATER, MASSACHUSETTS

PREPARED FOR:
SOUTH STREET REALTY TRUST

SEA SILVA ENGINEERING ASSOCIATES, P.C.
CIVIL ENGINEERS, LAND SURVEYORS & ENVIRONMENTAL CONSULTANTS
1615 BEDFORD STREET
BRIDGEWATER, MA 02324
PHONE (508) 697-3100 FAX (508) 697-3136
www.silvaeng.com

SCALE	DRAWN	DATE	ACAD FILE	SHEET
1"= 30'	SRM	4/10/17	070119-PL3-2017	1

'17-199

Bridgewater Town Council

In Town Council, Tuesday, September 19, 2017

Council Order: O-FY18-003

Introduced By:	Town Manager *(at the request of the Finance Director)*
Date Introduced	September 5, 2017
First Reading:	September 5, 2017
Second Reading:	September 19, 2017
Amendments Adopted:	
Third Reading:	
Date Adopted:	
Date Effective:	

Order O-FY18-003

ACCEPTANCE OF A GIFT – ESTATE OF JOHN CHRUNIAK

WHEREAS: Massachusetts General Laws, Chapter 44, §53A, states as follows:
"An officer ... of any city or town … may accept grants or gifts of funds from … from the commonwealth … or an agency thereof, … and may expend such funds for the purposes of such grant or gift ... with the approval of the city manager and city council...;" and

WHEREAS: The Town of Bridgewater has received a financial gift from the Estate of John Chruniak for use in the Fire Department;

Now, therefore, in accordance with Chapter 44, §53A of the Massachusetts General Laws, the Town Council votes to take the following action:

ORDERED that the Town Council of Bridgewater, Massachusetts in Town Council assembled vote to accept the gift of $20,244.21 from the Estate of John Chruniak to expend the gift in accordance with stated purpose thereof.

Explanation:

The Estate of John Chruniak has donated monies to the Town of Bridgewater to be expended under the direction of the Fire Chief to benefit the department as he deems appropriate. The funds may be expended without further appropriation.

Committee Referrals and Dispositions:

Referral(s)	Disposition(s)
• Budget & Finance Committee	• Meet 9/19/17. Will provide disposition to full Council.
• Finance Committee	• 9/11/17: Vote 6-0 approve.

ROLL CALL VOTE – REQUIRES MAJORITY OF THOSE PRESENT AND VOTING.

Bridgewater Town Council

In Town Council, Tuesday, September 19, 2017

Council Ordinance: D-FY18-004

Introduced By:	Town Manager
Date Introduced:	September 5, 2017
First Reading:	September 5, 2017
Second Reading:	September 19, 2017
Amendments Adopted:	
Third Reading:	
Date Adopted:	
Date Effective:	

Proposed Ordinance D-FY18-004

SENIOR ASSOCIATES VOLUNTEER PROGRAM (SAVE)

WHEREAS, The Senior Associates Volunteer Program (SAVE) provides a mechanism to reduce the tax bills of seniors over the age of 60 in return for volunteer services to the Town of Bridgewater, and;

WHEREAS, The Town voted to accept MGL c. 59, section 5K to implement the program, and added additional language which has now become in conflict with amendments to MGL c. 59, section 5K, and;

WHEREAS, The program has provided a valuable source of volunteer labor to the Town, and a valuable reduction in tax obligation to the volunteers;

ORDERED, that the Town Council assembled votes to repeal acceptance of MGL c. 59, section 5K as adopted on November 8, 2010 and accept MGL c. 59, section 5K as effective November 7, 2016.

Explanation:

*The re-adoption of this Ordinance will include those changes that were incorporated as part of the Municipal Modernization Act. This allows the Town to increase the maximum amount that real property tax obligations can be reduced under MGL c. 59, section 5k by taxpayers over 60 years old who are participants in the senior work-off abatement program. The restriction previously adopted was based on a 125-volunteer service hour (currently equal to $1,375 or $11.00 per hour * 125 hours) in each tax year. This will increase that amount to $1,500. The minimum wage will continue to be used in the calculation of the total eligible benefit. In addition, the re-adoption will ensure that the Town is can administer the program to conform to state law.*

Committee Referrals and Dispositions:

Referral(s)	Disposition(s)
• Budget & Finance Committee • Finance Committee • This measure may not be finally considered this evening as it requires advertising.	• Meet 9/19/17. Will provide disposition to full Council. • 9/11/17: Vote 6-0 to approve.

NOT FOR ACTION – REQUIRES ADVERTISING.

Bridgewater Town Council

In Town Council, Tuesday, September 19,2017

Council Order: O-FY18-006

Introduced By:	Town Manager *(at the request of the Finance Director)*
Date Introduced	September 5, 2017
First Reading:	September 5, 2017
Second Reading:	September 19, 2017
Amendments Adopted:	
Third Reading:	
Date Adopted:	
Date Effective:	

Order O-FY18-006

LOAN ORDER – WATER METER REPLACEMENT PROJECT

ORDERED, that $3,625,000 is appropriated to pay costs of replacing water meters throughout the Town, and for the payment of all costs incidental and related thereto (the "Project"), and that to meet this appropriation, the Treasurer, with the approval of the Town Manager, is authorized to borrow said amount under and pursuant to Chapter 44, Section 8(6) of the General Laws, or pursuant to any other enabling authority, and to issue bonds or notes of the Town therefor; and that the Town Manager is authorized to contract for and expend any grants, aid or gifts available to pay costs of the Project and to take any other action necessary or convenient to carry out the Project.

Explanation:
This is the second phase of the project that began in the summer of 2016. It is referred to as "advanced metering infrastructure". It is a cellular based system that uses software to interface with the water departments billing system. It allows continuous flow measurements and stores data for fifteen years. It is not necessary to visit or drive by a property to get meter readings. Data on any meter can be viewed and monitored by the water department and the customer if requested. There are an estimated 7,300 meters to be replaced and tied into the new system. It is expected that work will be completed within 18 months.

Committee Referrals and Dispositions:

Referral(s)	Disposition(s)
• Budget & Finance Committee	• Meet 9/19/17. Will provide disposition to full Council.
• Finance Committee	• 9/11/17: Vote 6-0 approve

NOT FOR ACTION – REQUIRES ADVERTISING FOR A PUBLIC HEARING.